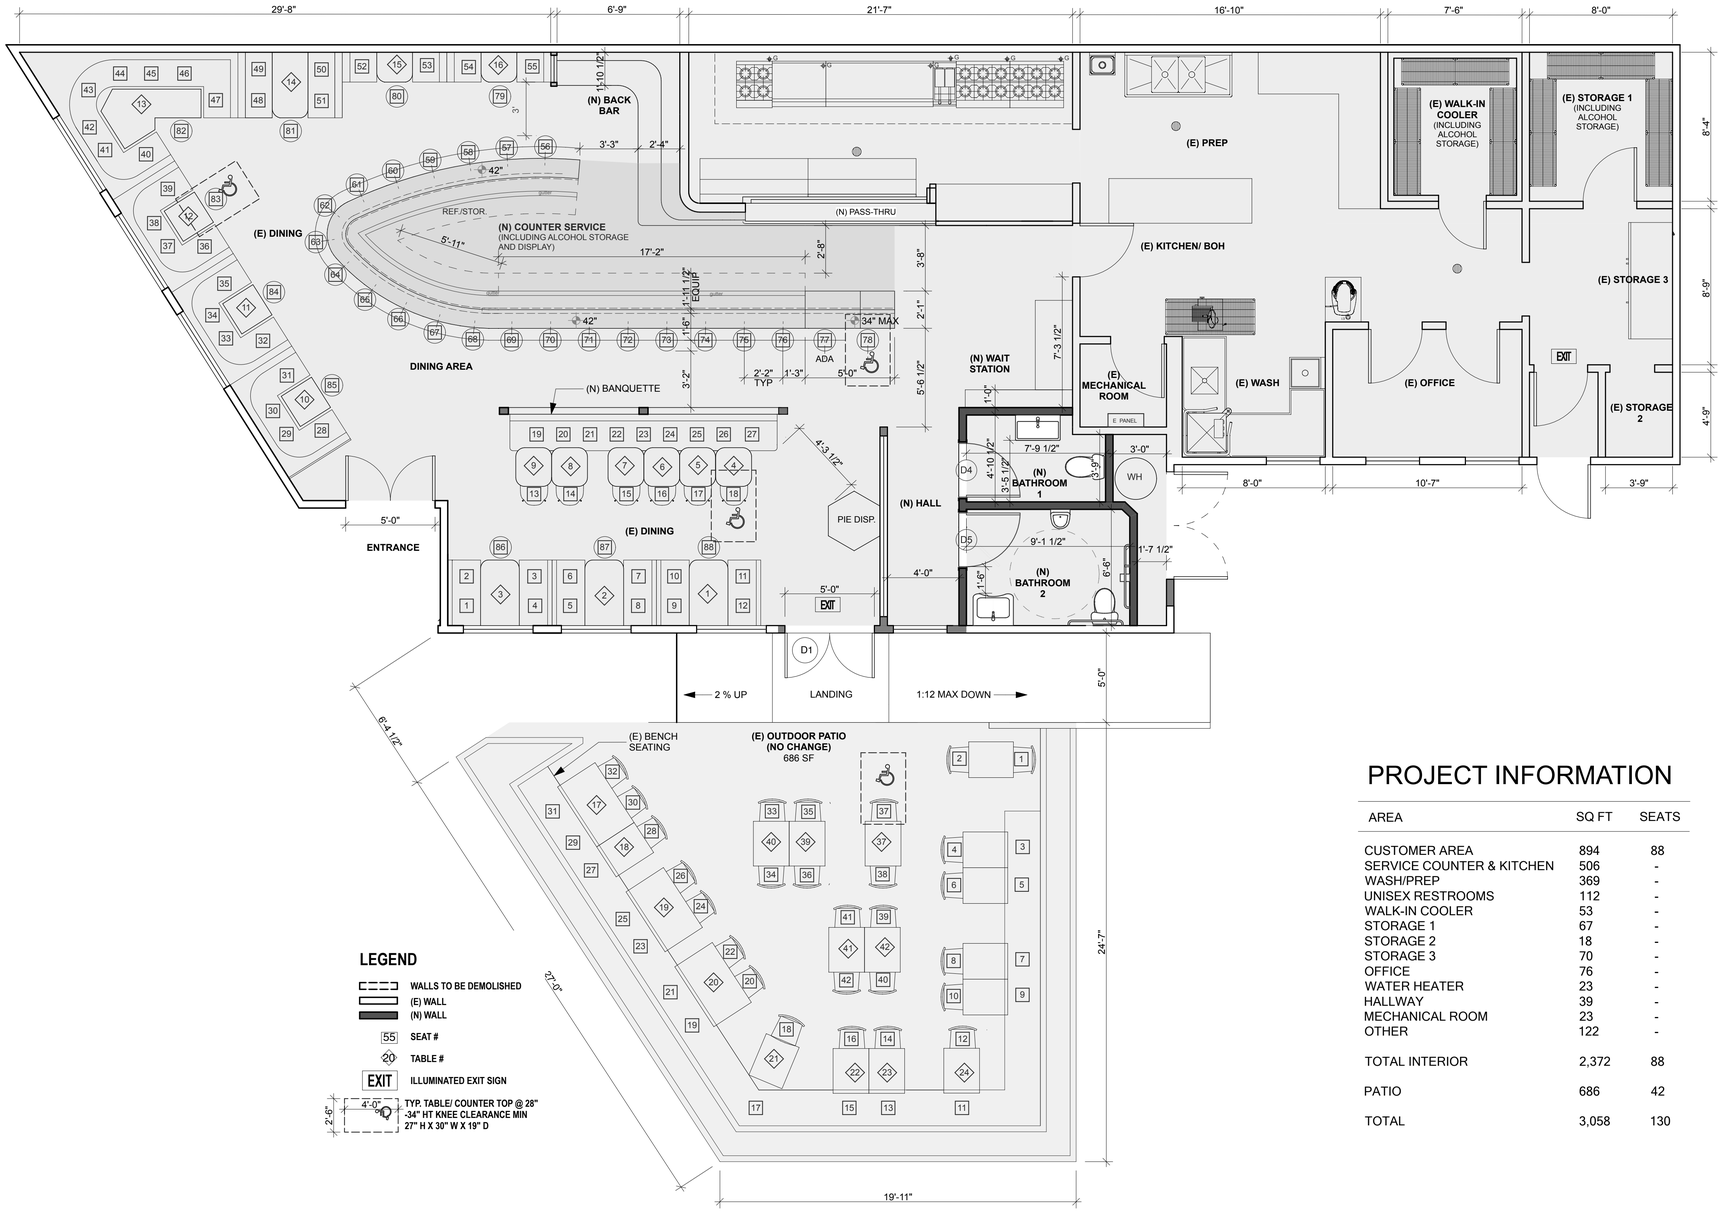

LEGEND

- WALLS TO BE DEMOLISHED
- (E) WALL
- (N) WALL
- 55 SEAT #
- 20 TABLE #
- EXIT ILLUMINATED EXIT SIGN
- 4'-0" / 2'-6" TYP. TABLE/ COUNTER TOP @ 28" -34" HT KNEE CLEARANCE MIN 27" H X 30" W X 19" D

PROJECT INFORMATION

AREA	SQ FT	SEATS
CUSTOMER AREA	894	88
SERVICE COUNTER & KITCHEN	506	-
WASH/PREP	369	-
UNISEX RESTROOMS	112	-
WALK-IN COOLER	53	-
STORAGE 1	67	-
STORAGE 2	18	-
STORAGE 3	70	-
OFFICE	76	-
WATER HEATER	23	-
HALLWAY	39	-
MECHANICAL ROOM	23	-
OTHER	122	-
TOTAL INTERIOR	2,372	88
PATIO	686	42
TOTAL	3,058	130

1 PROPOSED PLAN 1/4" = 1'-0"

d3 architecture

1918 SUNSET BLVD.
LOS ANGELES, CA 90026

BRITE SPOT

N

A2.1

Plotted On: 1/10/19

PROPOSED FLOOR PLAN CUB